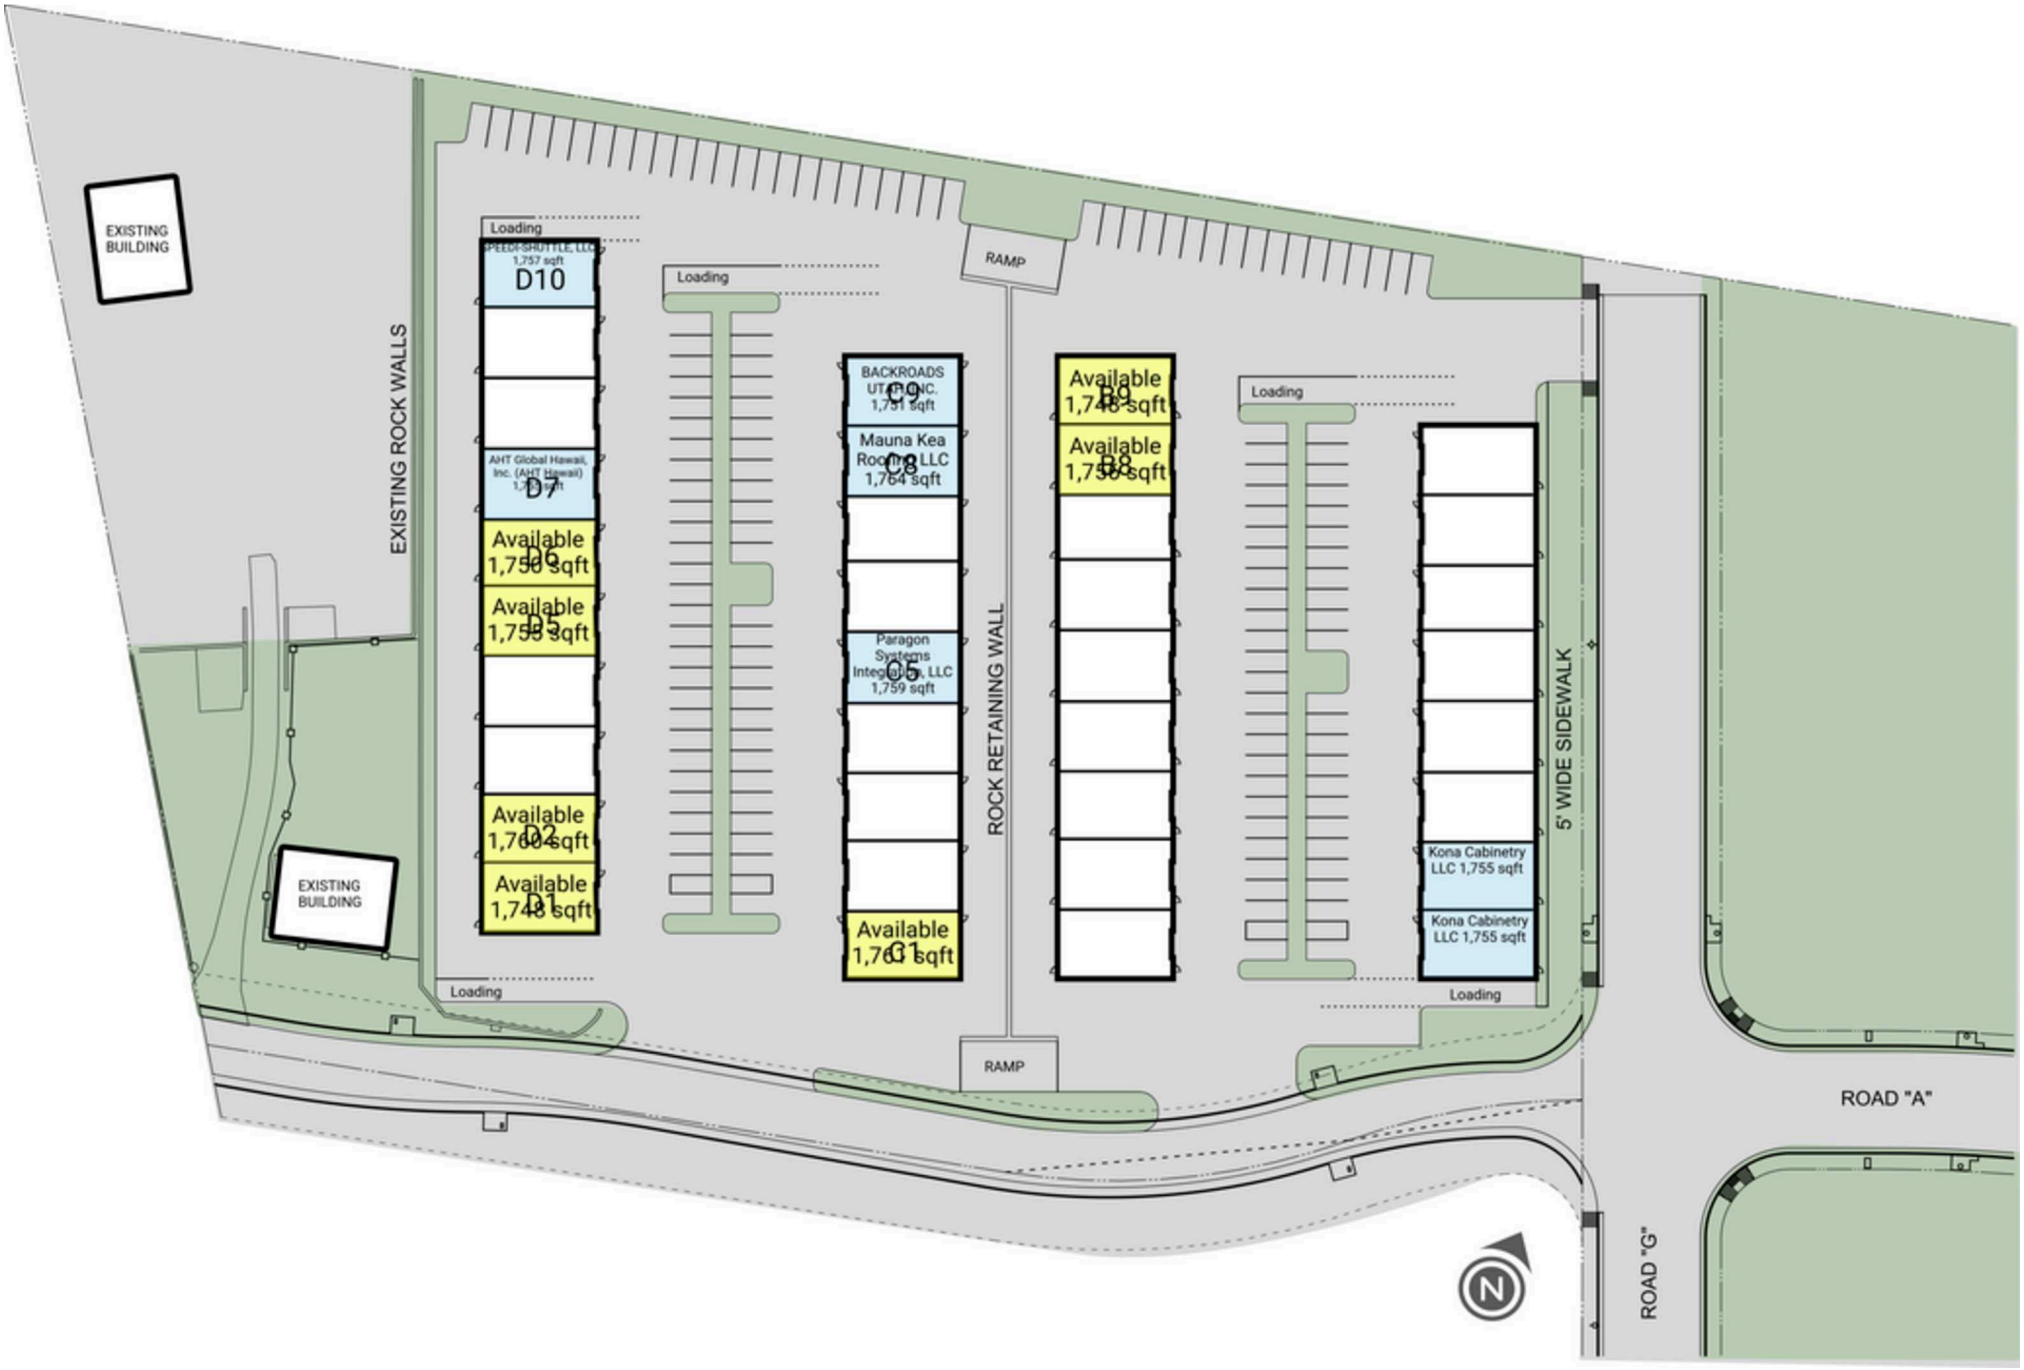
EXISTING BUILDING
EXISTING ROCK WALLS
Loading
D10
D7
Available
D6
Available
D5
Available
D2
Available
1,748 sqft
D1
Loading
BACKROADS
1,751 sqft
Mauna Kea
1,764 sqft
Paragon
Systems
1,759 sqft
C5
Available
C1
RAMP
ROCK RETAINING WALL
Available
1,748 sqft
B9
Available
B8
Loading
Kona Cabinetry
LLC 1,755 sqft
Kona Cabinetry
LLC 1,755 sqft
5' WIDE SIDEWALK
Loading
RAMP
EXISTING BUILDING
ROAD "A"
ROAD "G"
N