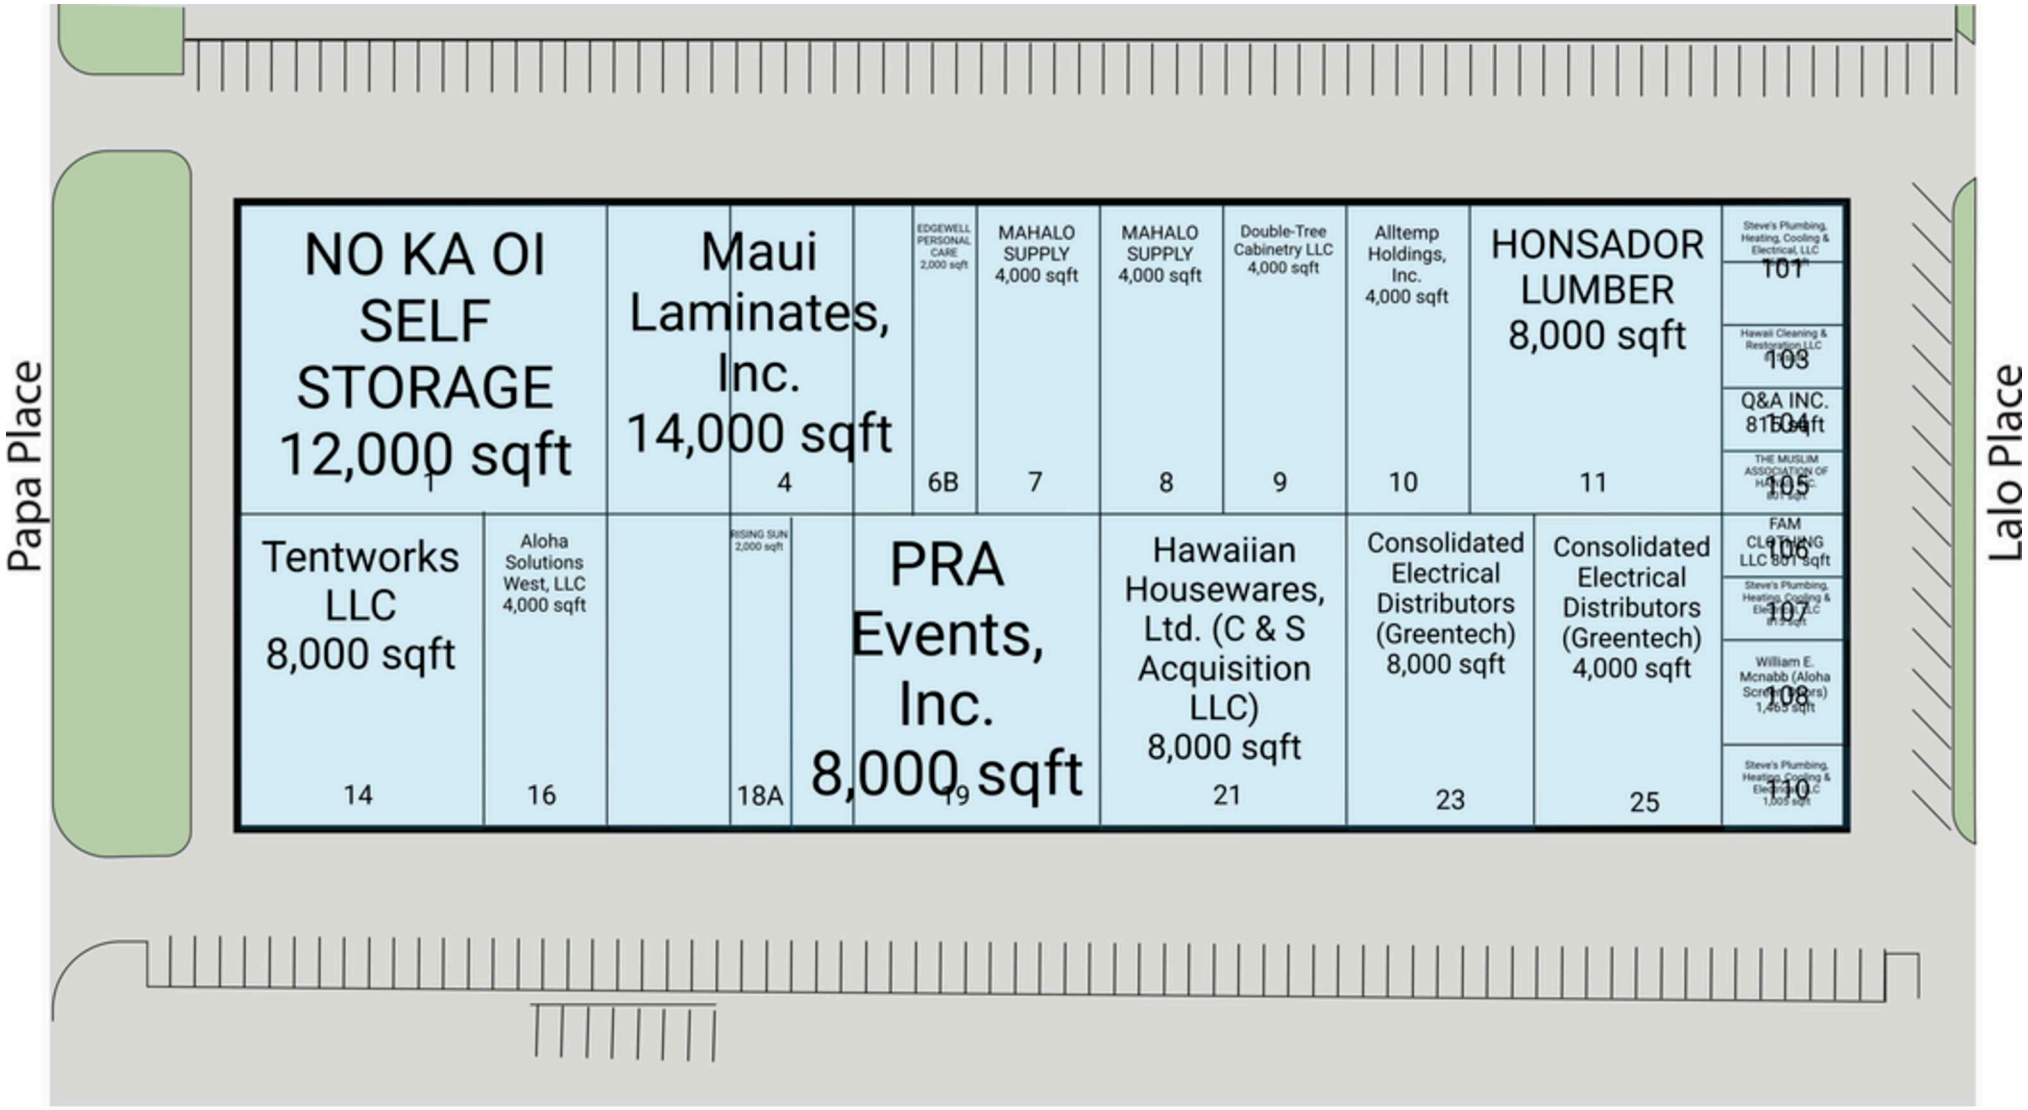

Papa Place
Lalo Place
NO KA OI SELF STORAGE 12,000 sqft
1
Maui Laminates, Inc. 14,000 sqft
4
EDGEWELL PERSONAL CARE 2,000 sqft
6B
MAHALO SUPPLY 4,000 sqft
7
MAHALO SUPPLY 4,000 sqft
8
Double-Tree Cabinetry LLC 4,000 sqft
9
Alltemp Holdings, Inc. 4,000 sqft
10
HONSADOR LUMBER 8,000 sqft
11
Steve's Plumbing, Heating, Cooling & Electrical, LLC
101
Hawaii Cleaning & Restoration LLC
103
Q&A INC.
104
THE MUSLIM ASSOCIATION OF
105
Tentworks LLC 8,000 sqft
14
Aloha Solutions West, LLC 4,000 sqft
16
RISING SUN 2,000 sqft
18A
PRA Events, Inc. 8,000 sqft
19
Hawaiian Housewares, Ltd. (C & S Acquisition LLC) 8,000 sqft
21
Consolidated Electrical Distributors (Greentech) 8,000 sqft
23
Consolidated Electrical Distributors (Greentech) 4,000 sqft
25
FAM
106
Steve's Plumbing, Heating, Cooling & Electrical, LLC
107
William E. Mcnabb (Aloha Screen Doors)
108
Steve's Plumbing, Heating, Cooling & Electrical, LLC
110